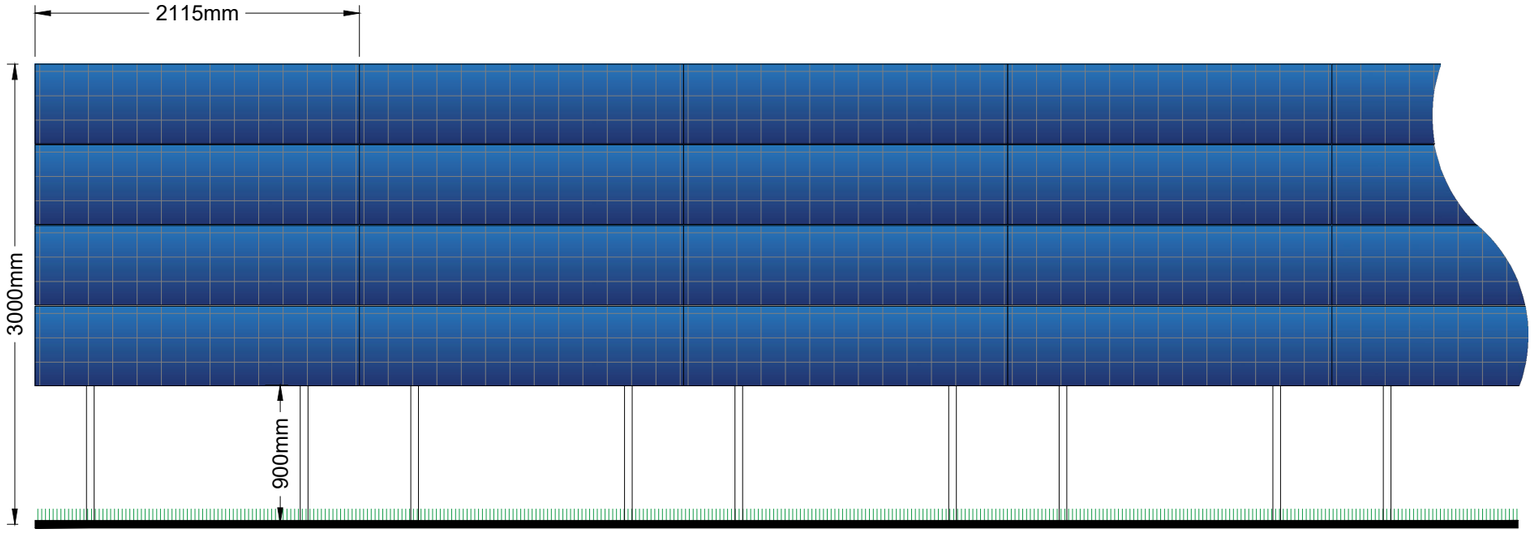

FRONT VIEW

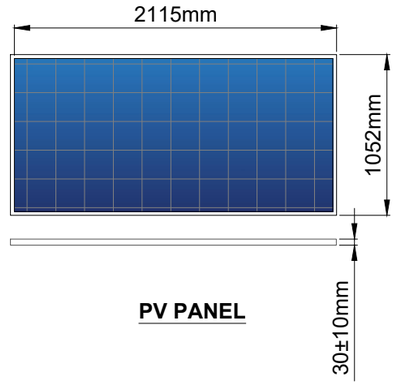

PV PANEL

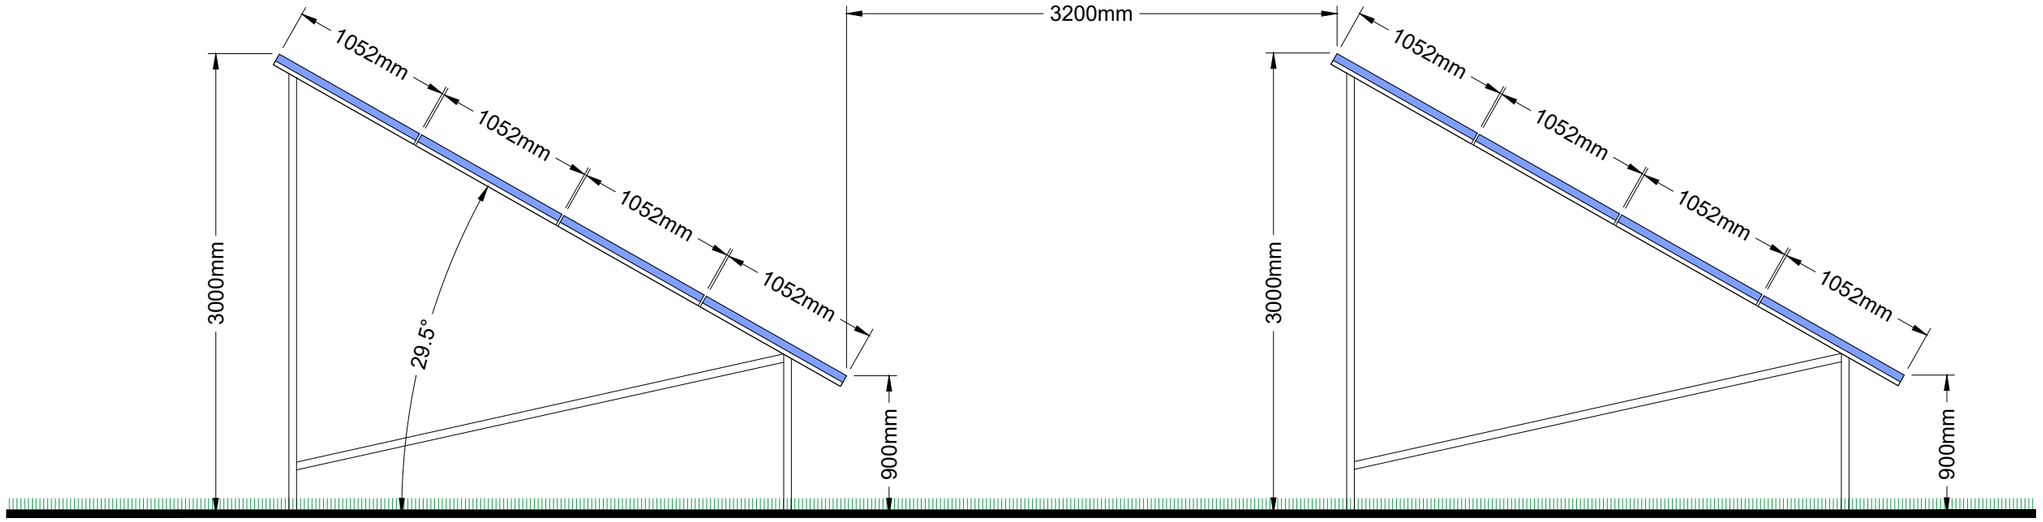

CROSS SECTION

THIS INFORMATION IS CONFIDENTIAL AND THE PROPERTY OF SIRIUS. IT IS RELEASED ON CONDITION THAT NONE OF THE INFORMATION SHALL BE DISCLOSED TO ANY THIRD PARTY OR REPRODUCED IN WHOLE OR PART WITHOUT THE PRIOR CONSENT IN WRITING OF SIRIUS.

KEY

REV	DESCRIPTION	DATE	BY

CLIENT

low carbon
powering tomorrow

sirius Planning
4245 Park Approach, Thorpe Park, Leeds. LS15 8GB. 0113 264 9960

JOB TITLE

PARC SOLAR TRAFFWLL

DRAWING TITLE

PV PANEL AND FRAME SPECIFICATION

DRAWN	DATE	APPROVED	DATE
S.T	10/6/2021	J.C	10/6/2021

SCALE	SHEET	DRAWING NUMBER	REVISION
1:40	A3L	LOC1001/11/06	0