
Copyright © 2020 Leeds City Council. All rights reserved. This drawing is the property of Leeds City Council. It must only be used for the purpose for which it was originally supplied. It must not be copied, published or transmitted by any means to any third party, without the express permission of the originator. Modification or manipulation of all or part of this drawing is strictly forbidden, unless specifically requested or approved by the originator.

KEY:

- Closed Carriageway
- A64(M) Eastbound diversion route
- A64(M) Westbound diversion route

CLOSURE DATES/TIMES:

- 31/05/20 at 19:00 - 01/06/20 at 05:30
- 01/06/20 at 19:00 - 02/06/20 at 05:30 (Please note this is a contingency date).

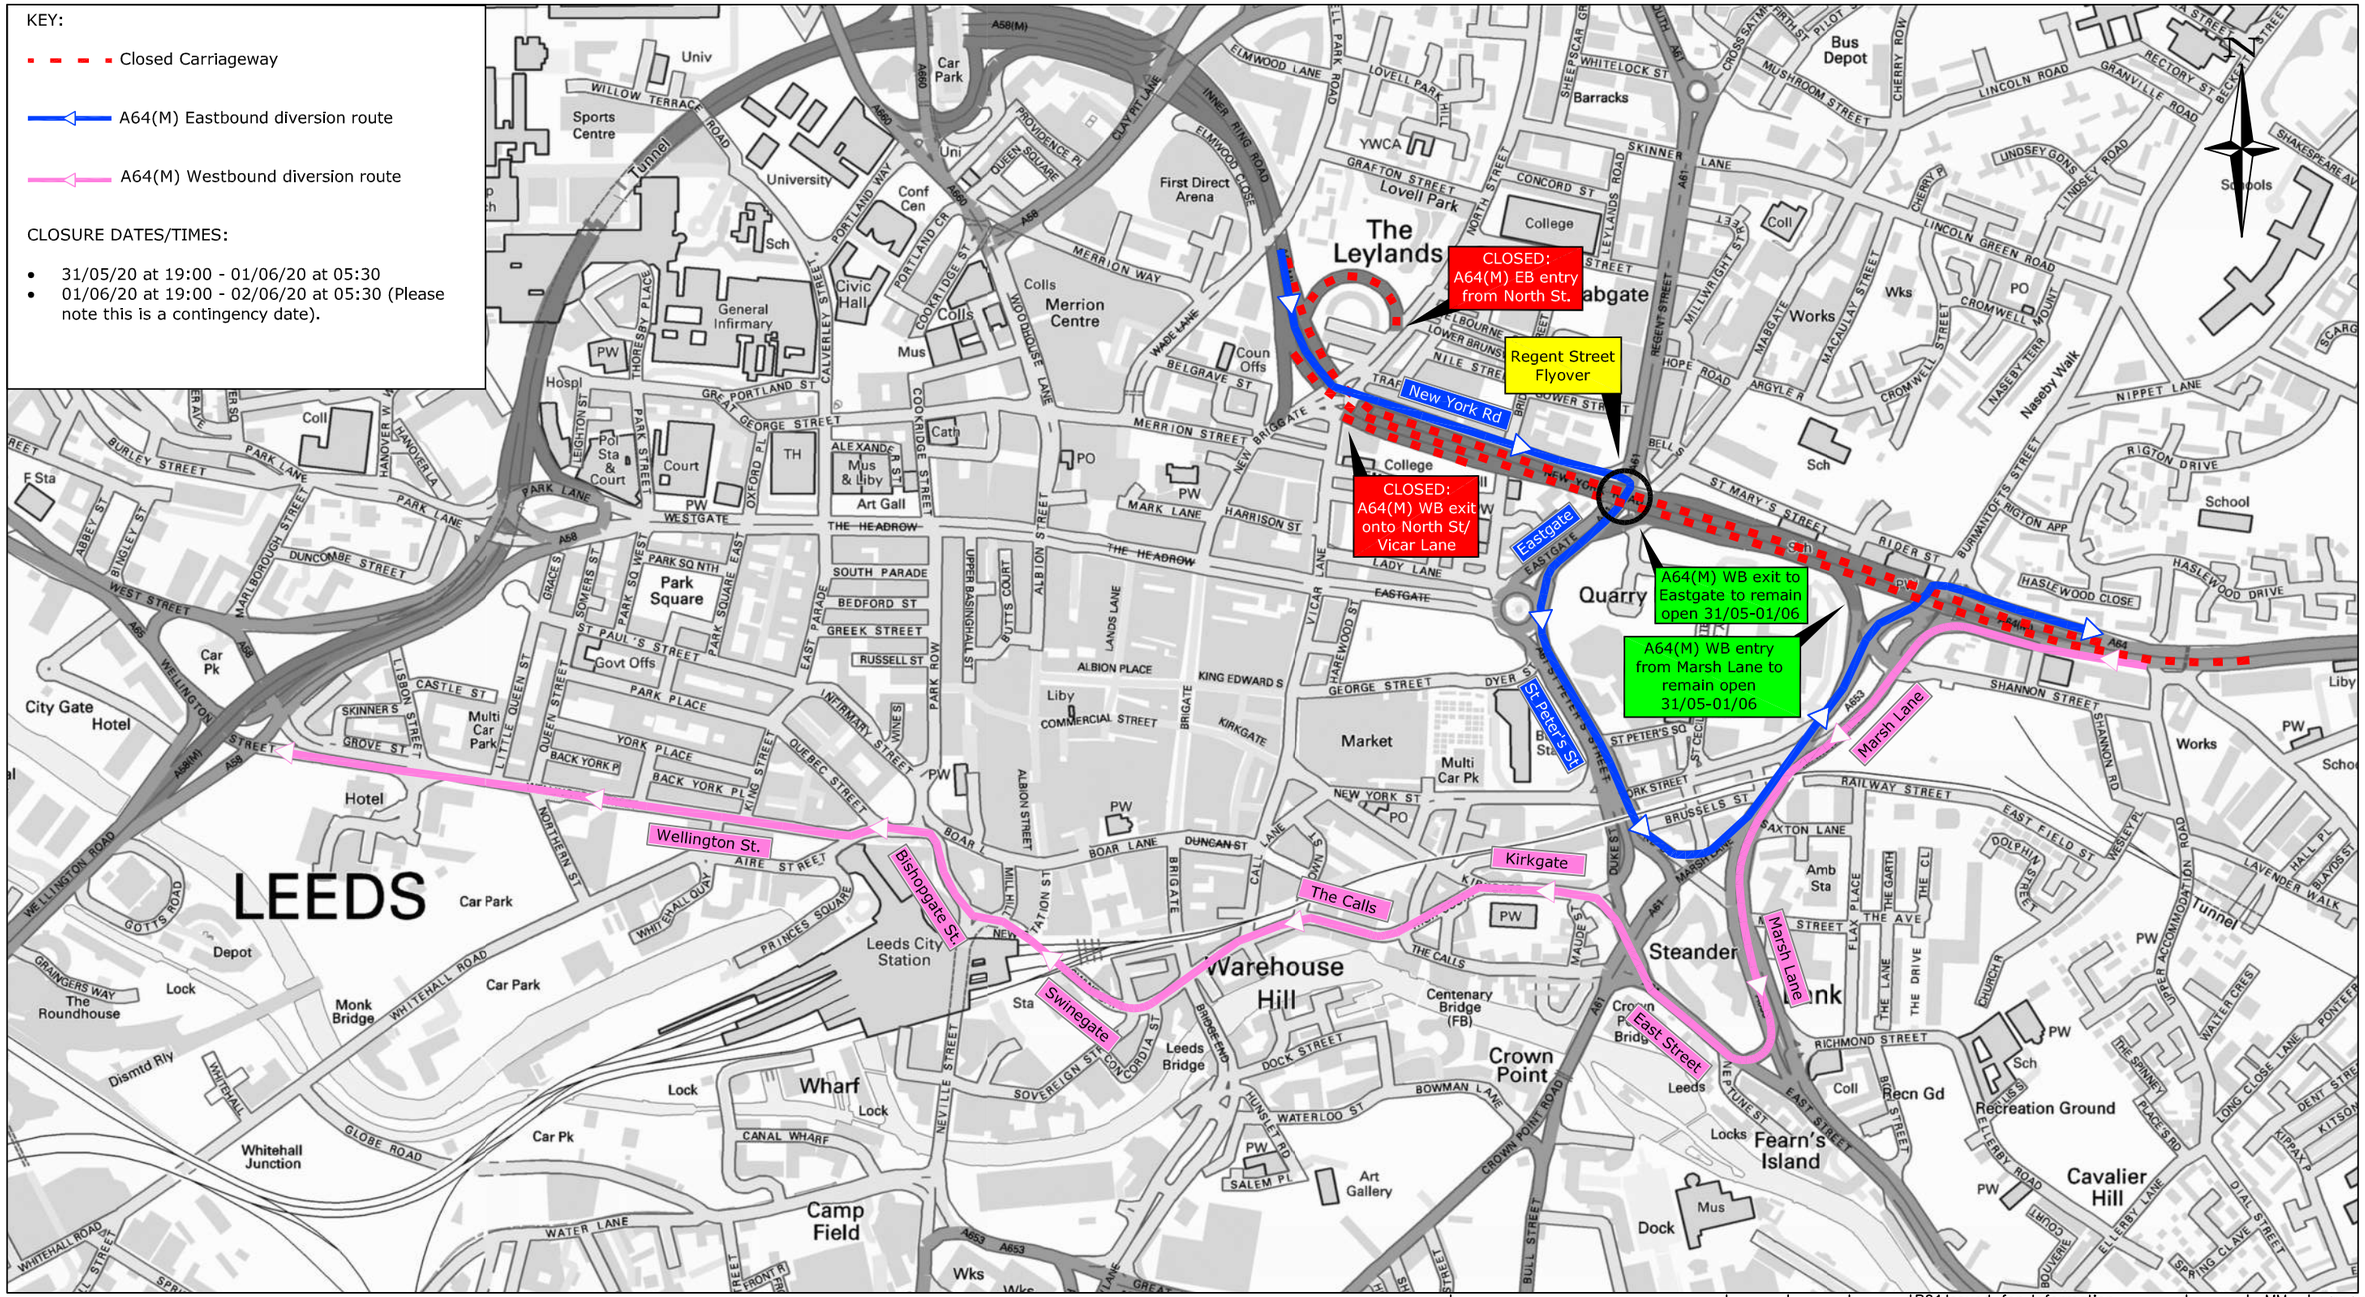

© Crown Copyright and database right 2020 Ordnance Survey LA100019567

P01	Issued for Information	MM	19/05/20
	FIRST APPROVED		
	AMENDMENTS	DRAWN	CHECK DATE

REGENT STREET FLYOVER – IRR FULL CLOSURE
VEHICULAR DIVERSION ROUTES

CONTRAFLOW AND TEMPORARY PARAPET INSTALLATION

	INITIALS	DATE	SCALE
DRAWN BY	MS	11/05/20	N.T.S.
AutoCAD BY	MS	11/05/20	
CHECKED BY	MM	19/05/20	ORIGINAL SHEET SIZE A3

Leeds CITY COUNCIL
HIGHWAYS & TRANSPORTATION

No:	MBARC_R/LCC/SBR/RST/DE/CB/0110
	INFORMATION
STATUS:	**APPROVED**
DATE:	May 2020

STATUS: S2
REV: P01
ID: 732873

g:\bridges\projects\0001 to 0999 roadbridges\l0223\1 drawings\2019 main scheme\diversion drawings\mbarc_r-lcc-sbr-rst-de-cb-0110.dwg
PLOTTED BY: METZLER, MIKE 19/05/2020