Copyright © 2020 Leeds City Council. All rights reserved. This drawing is the property of Leeds City Council. It must only be used for the purpose for which it was originally supplied. It must not be copied, published or transmitted by any means to any third party, without the express permission of the originator. Modification or manipulation of all or part of this drawing is strictly forbidden, unless specifically requested or approved by the originator.

KEY:


- Closed Carriageway
- New York Road Tunnel Entrance closure diversion route
- Quarry House WB on slip & Burmantofts St diversion route
- Crossover Locations

CLOSURE DATES:

• New York Rd Tunnel	11/05/20 - Spring '22
• Mabgate	11/05/20 - Spring '22
• St. Mary's Street	14/05/20 - Spring '22
• A64(M) EB exit New York Rd	31/05/20 - Spring '22
• A64(M) contraflow	01/06/20 - Spring '22
• A64(M) WB entry Marsh Lane	01/06/20 - Spring '22

Please note dates are subject to change.

The A64(M) WB exit North St diversion will be in place until late May. Please refer to drawing: MBARC_R/LCC/SBR/RSt/DE/CB/0108

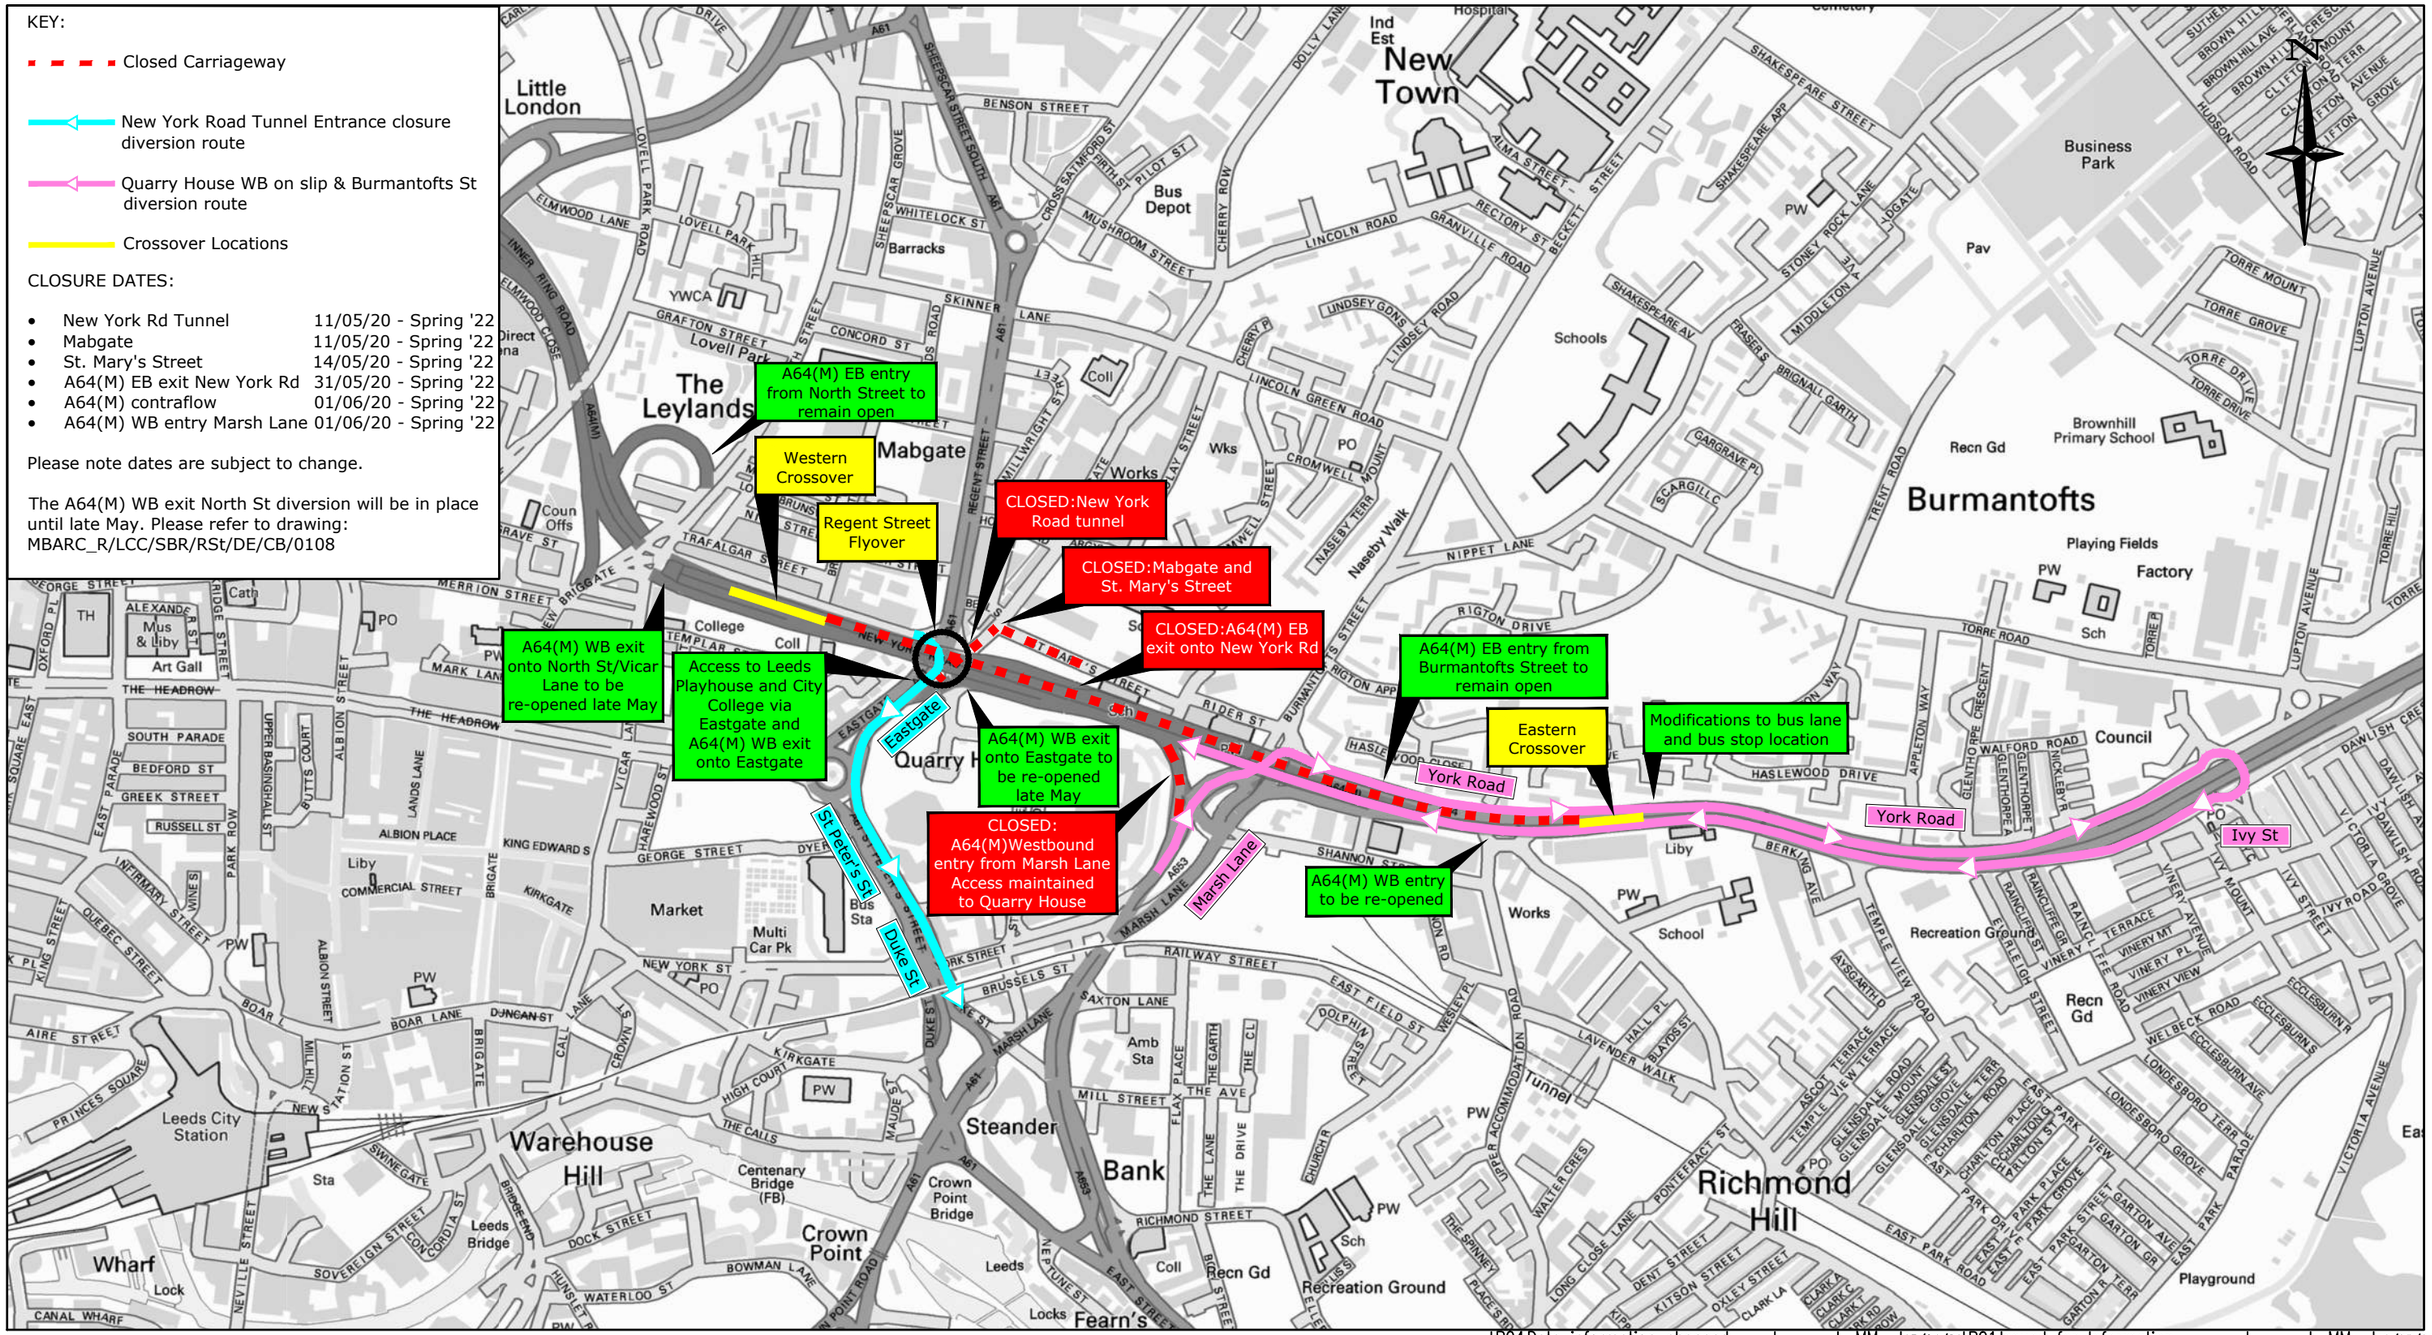

© Crown Copyright and database right 2021 Ordnance Survey LA100019567

P04	Date information changed		MM	15/04/21	P01	Issued for Information		MM	12/03/21
P03	Dates and information added		MM	01/04/21		FIRST APPROVED			
P02	Diversion extended		MM	15/03/21		AMENDMENTS	DRAWN	CHECK	DATE

REGENT STREET FLYOVER – EASTBOUND CARRIAGEWAY CLOSED
VEHICULAR DIVERSION ROUTES

IRR WESTBOUND CARRIAGEWAY CONTRAFLOW

	INITIALS	DATE
DRAWN BY	MS	23/04/20
AutoCAD BY	MS	23/04/20
CHECKED BY	MM	15/04/21

SCALE: N.T.S.
ORIGINAL SHEET SIZE: A3

Leeds CITY COUNCIL
HIGHWAYS & TRANSPORTATION

No:	MBARC_R/LCC/SBR/RST/DE/CB/0107 *INFORMATION*
STATUS:	**APPROVED**
DATE:	April 2021

STATUS: S2
REV: P04
ID: 732873

g:\bridges\projects\0001 to 0999 roadbridges\l0223\1 drawings\2019 main scheme\diversion drawings\mbarc_r-lcc-sbr-rst-de-cb-0107.dwg
PLOTTED BY: SMITH, MALCOLM 15/04/2021