Hull City Centre to Cottingham Cycle Route (Charles Street / Freetown Way Junction to Fountain Road)
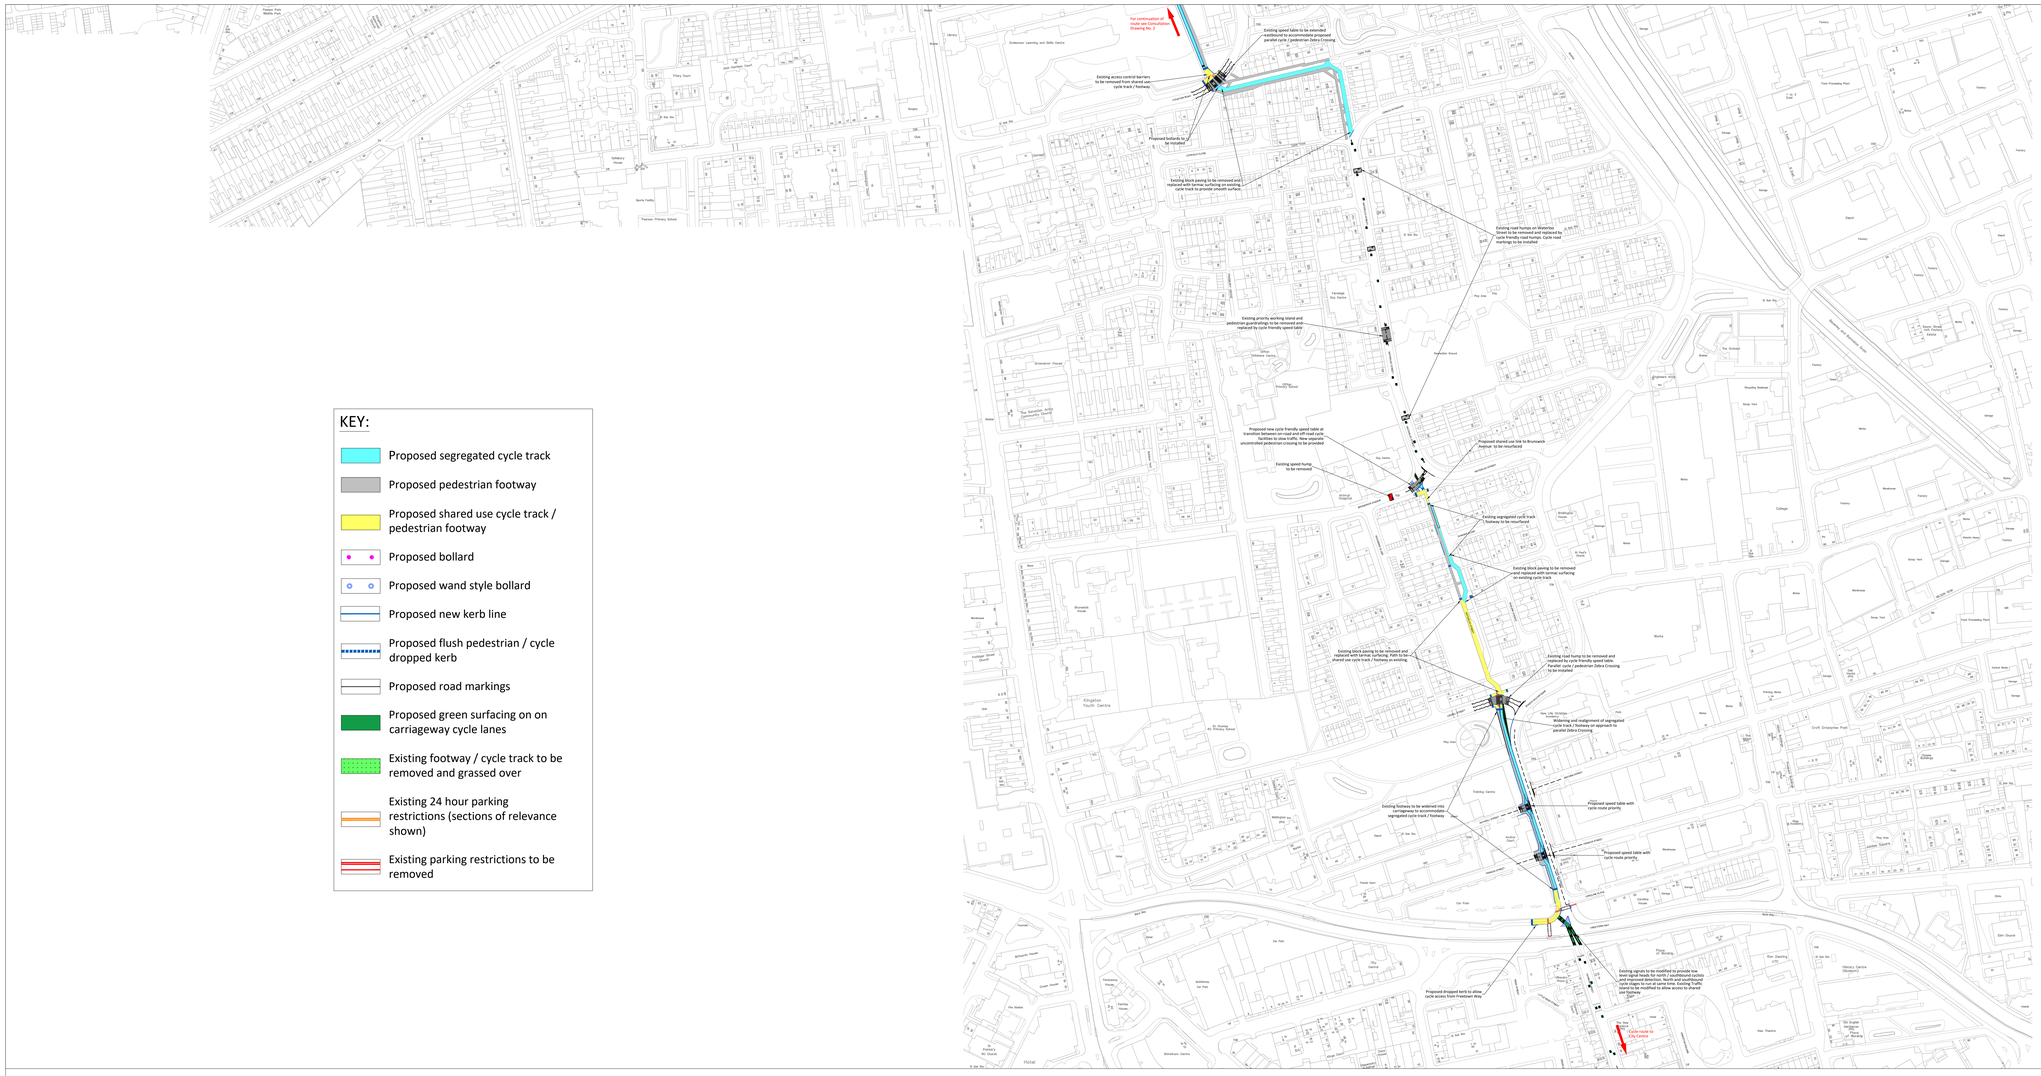
Consultation Drawing No. 1